

All dimensions to be checked on site and any discrepancies to be reported immediately to Iceland Foods plc.

[illegible]

AREAS			
TOTAL GROSS	1124/12094	NETT SALES	737/7930
BASEMENT		GROUND	932/10028
FIRST	192/2065	SECOND	

FROZEN RANGE CABINET EQUIVALENT		
910	ATHENS	83
COMBI		
REMOTE FULL HEIGHT DOORS		
REMOTE 1/2 GLASS DOORS		
PARIS		
OPEN ENDS STANDARD		
OPEN ENDS SLIM		
SYMPHONY 1380		
SYMPHONY 1000		

TOTAL FROZEN RANGE		83
--------------------	--	----

CHILLED (LINEAR METRES)		
REMOTE CHILLED		8.5EQ
REMOTE LOW LEVEL		
2.5 CHILLER		
1.9 CHILLER		
REMOTE MILK CHILLER		1EQ
3.5 MILK CHILLER		
2.5 MILK CHILLER		
OPERA FULL HEIGHT		

TOTAL CHILLED		9.5E.0
---------------	--	--------

FRUIT AND VEG (LINEAR METRES)		
2.5 F&V CHILLER		
1.9 F&V CHILLER		
FRAMBIENT UNIT		
F&V REMOTE CHILLER		5M
F&V TABLE		
F&V STACKERS		1.25M
TOTAL F&V		6.25M

GROCERY (LINEAR METRES)		
GROCERY 2000		95.2k
GROCERY 1800		
GROCERY 1600		
GROCERY 1400		10M
SPINE (TRIPLE)		
SPINE (DOUBLE)		
SPINE (SINGLE)		32.4E

TOTAL GROCERY		137.6
---------------	--	-------

MISCELLANEOUS		
XXXXXXX SUGAR MOBILE		
MARS SWEET UNIT		
COKE CHILLER	2	
WINE TOWER - LARGE		
WINE TOWER - SMALL		
WINE CHILLER		
NEWSPAPER BAY FULL HEIGHT (5264)		
NEWSPAPER BAY 1400 HIGH (5390)		
NEWSPAPER QUAD (4189)		
NEWSPAPER DOUBLE TOWER (5181)		
MAGAZINE BAY FULL HEIGHT (5266)		
MAGAZINE MOBILE UNIT (4188)		
FLOWER DISPLAY		
XXXXXXXXXXXX 1M SYMPHONY(ICE)		

CHECKOUTS		
FLAT BED		1.5XR
EXPRESS		
MICRO-STATIC		
MICRO-BELTED		
OTHER		

APPLIANCES (SQ FT)		
COLDROOM (CU FT)		5000


DWG NO.	SHEET NO.	REV.
	I	E
PROJECT	STORE NO.	

HUNTINGDON FW	1
ADDRESS	
UNIT 3 STUKELEY R/P HUNTINGDO, PE29 6DA.	

TITLE PROPOSED LAYOUT	
DATE 24.12.24	SCALE 1:100
DRAWN JAKE	CHECKED

[illegible]

PROPOSED MEZZANINE LAYOUT

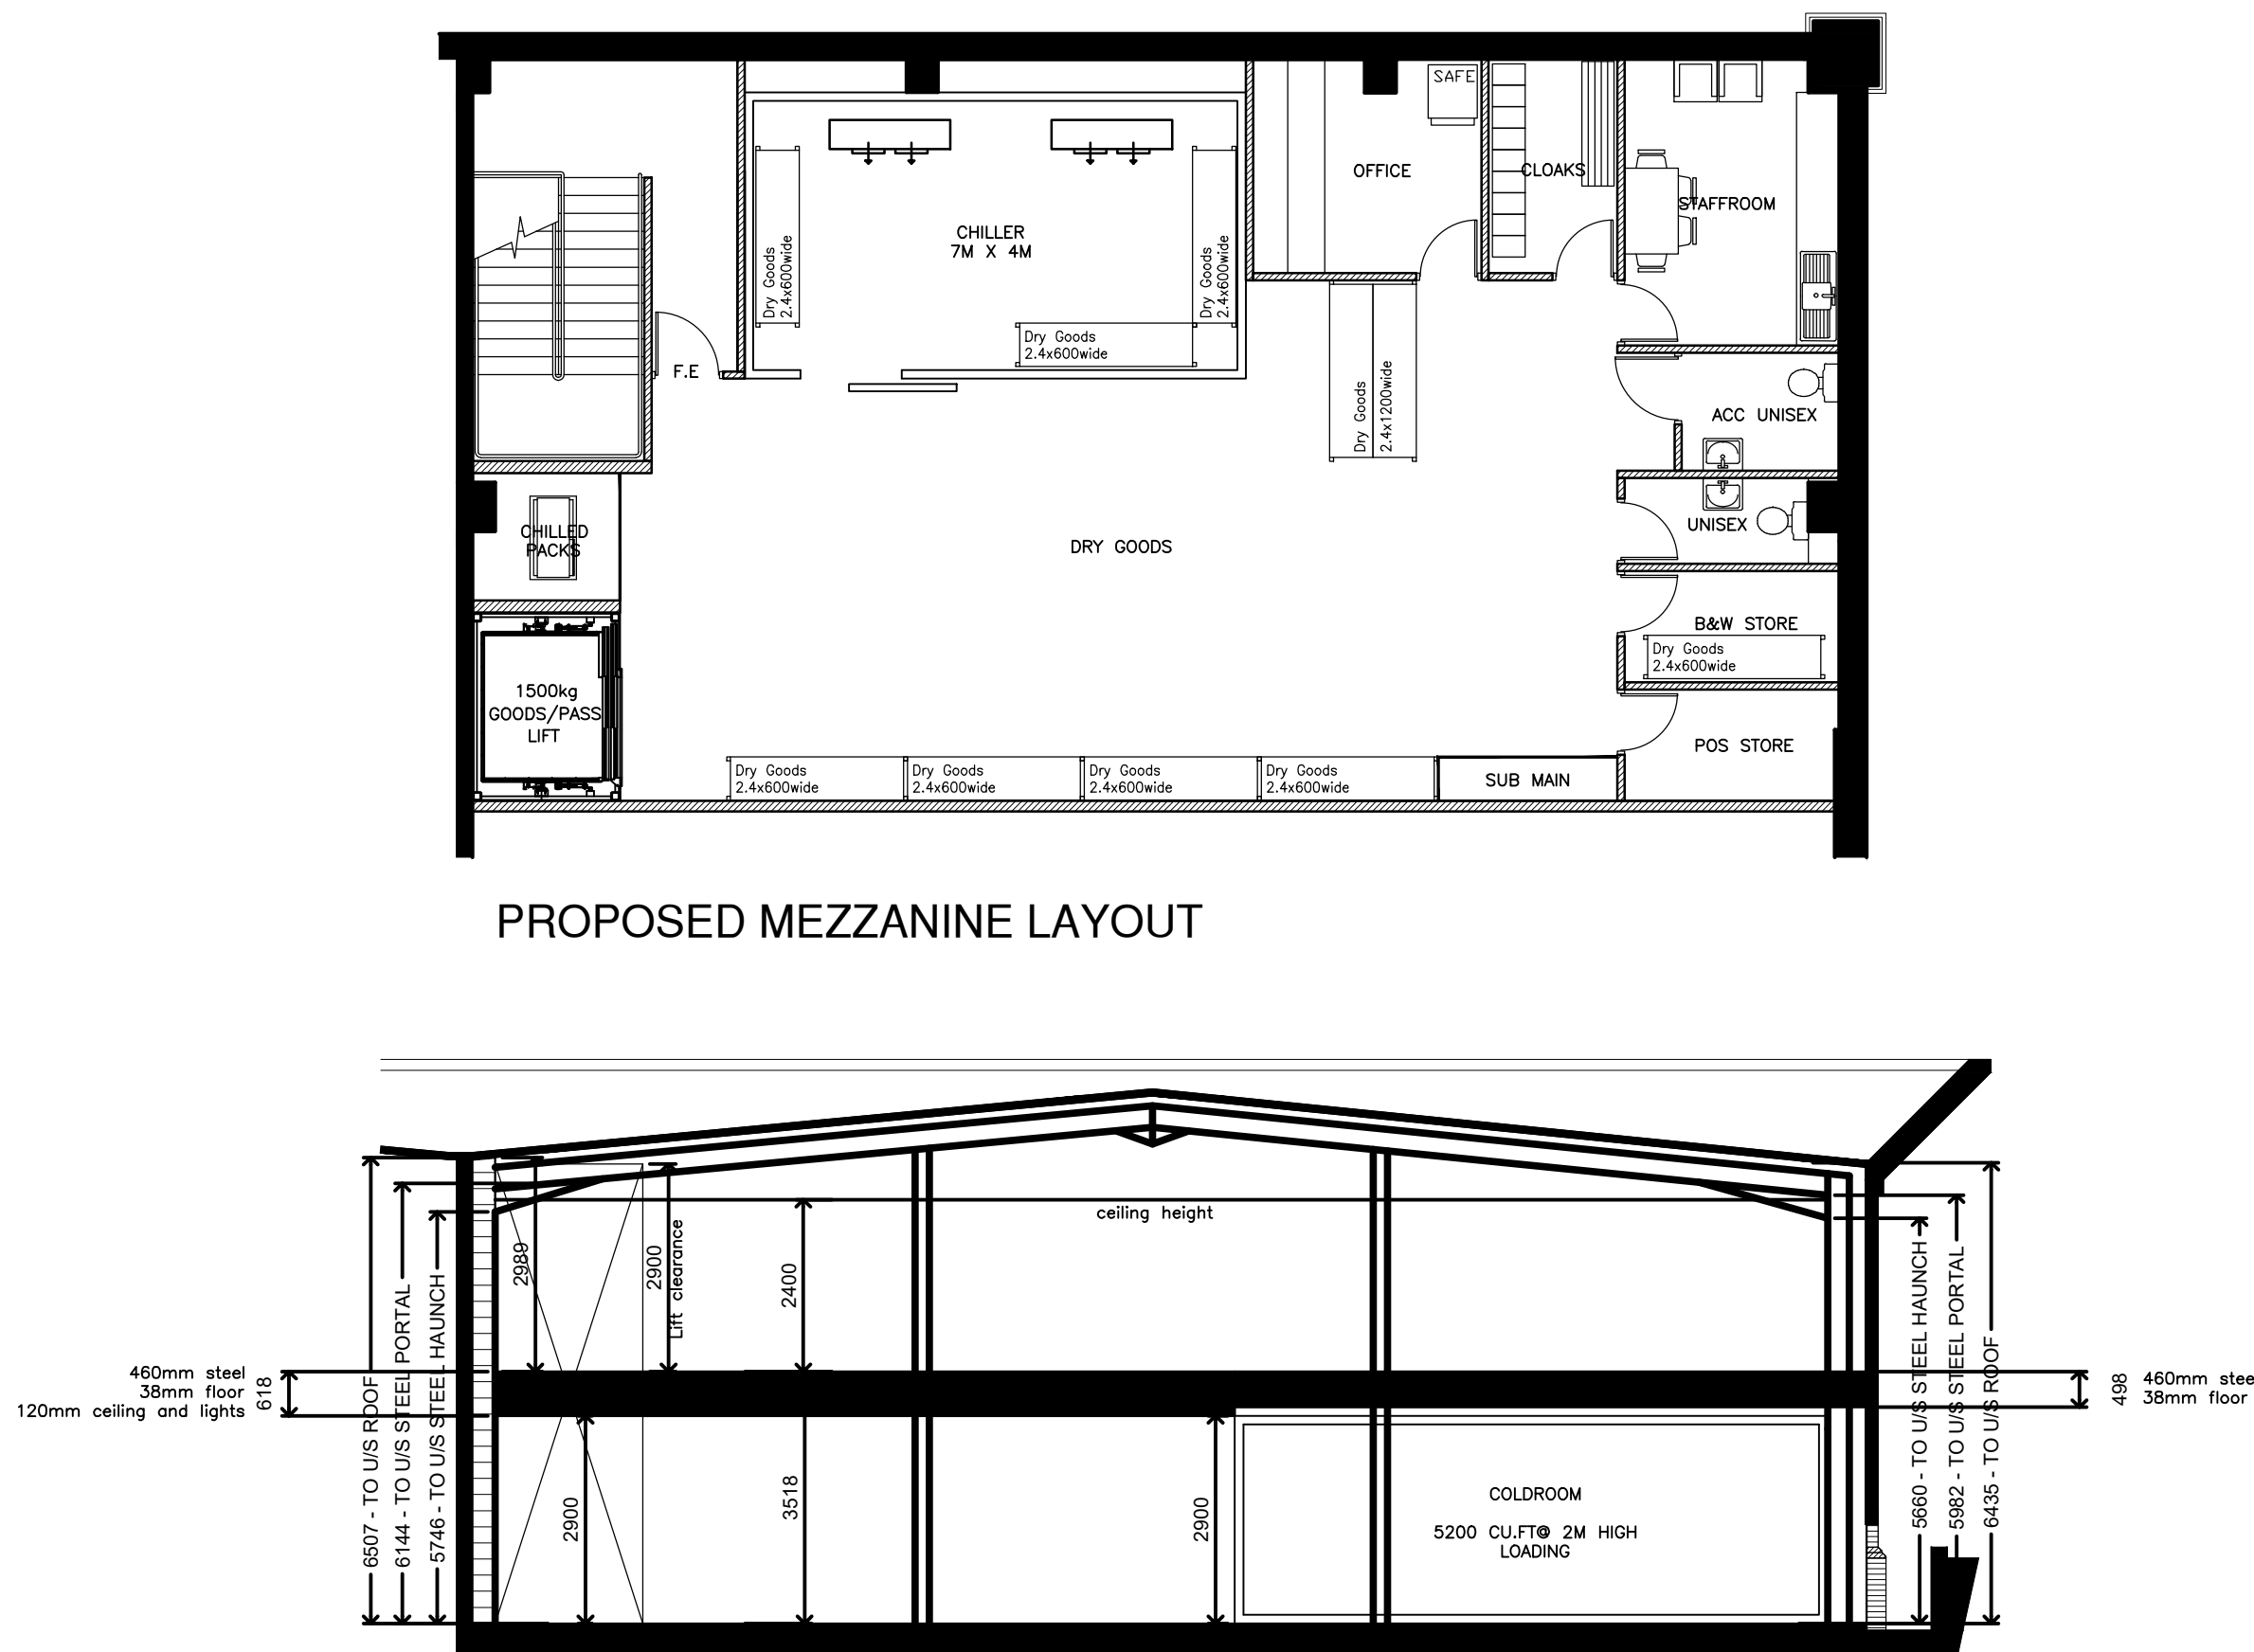


PROPOSED SECTION



PROPOSED FRONT ELEVATION





Licensable Activity - Sale of Alcohol

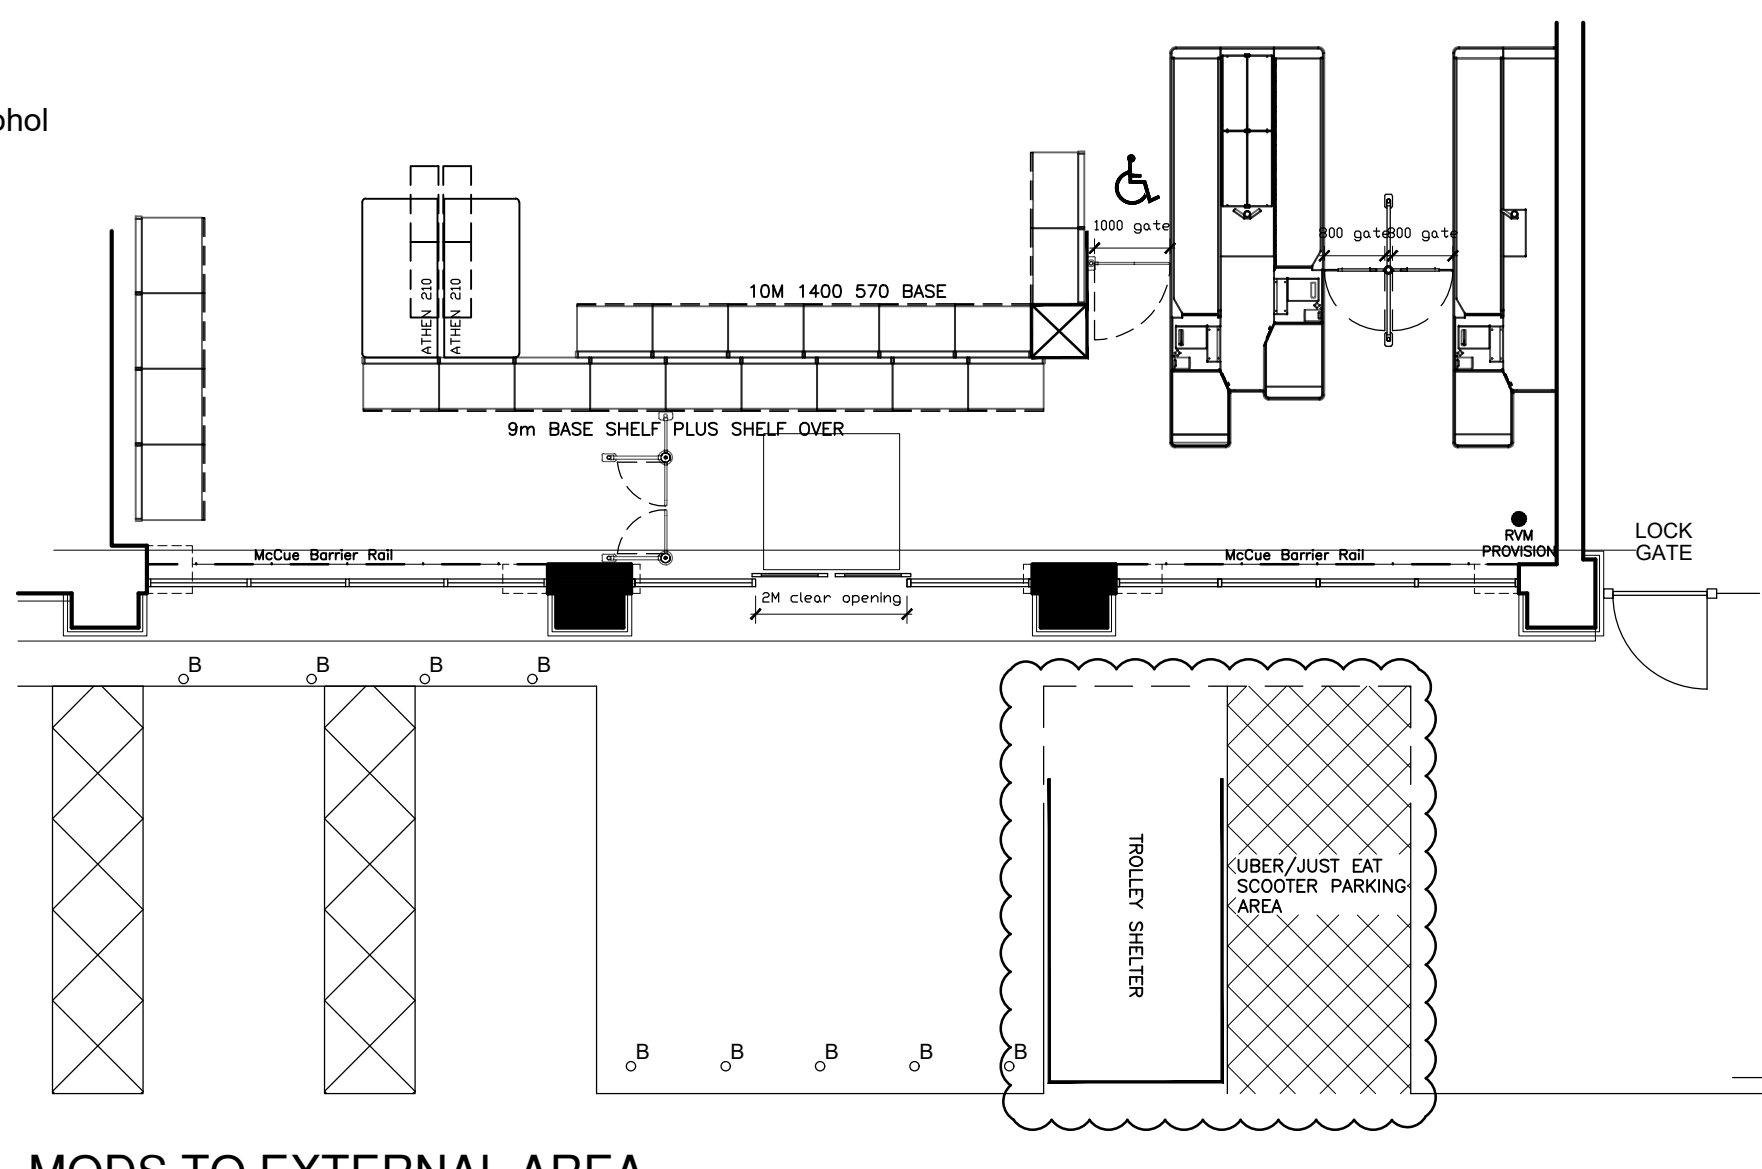

MODS TO EXTERNAL AREA

HUNTINGDON FOOD WH

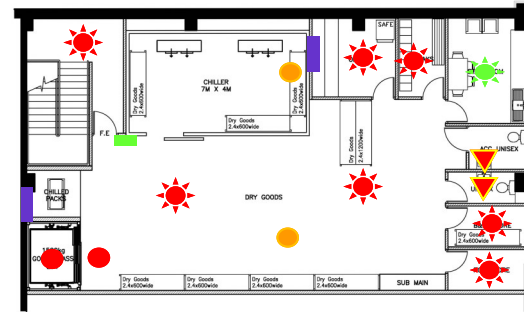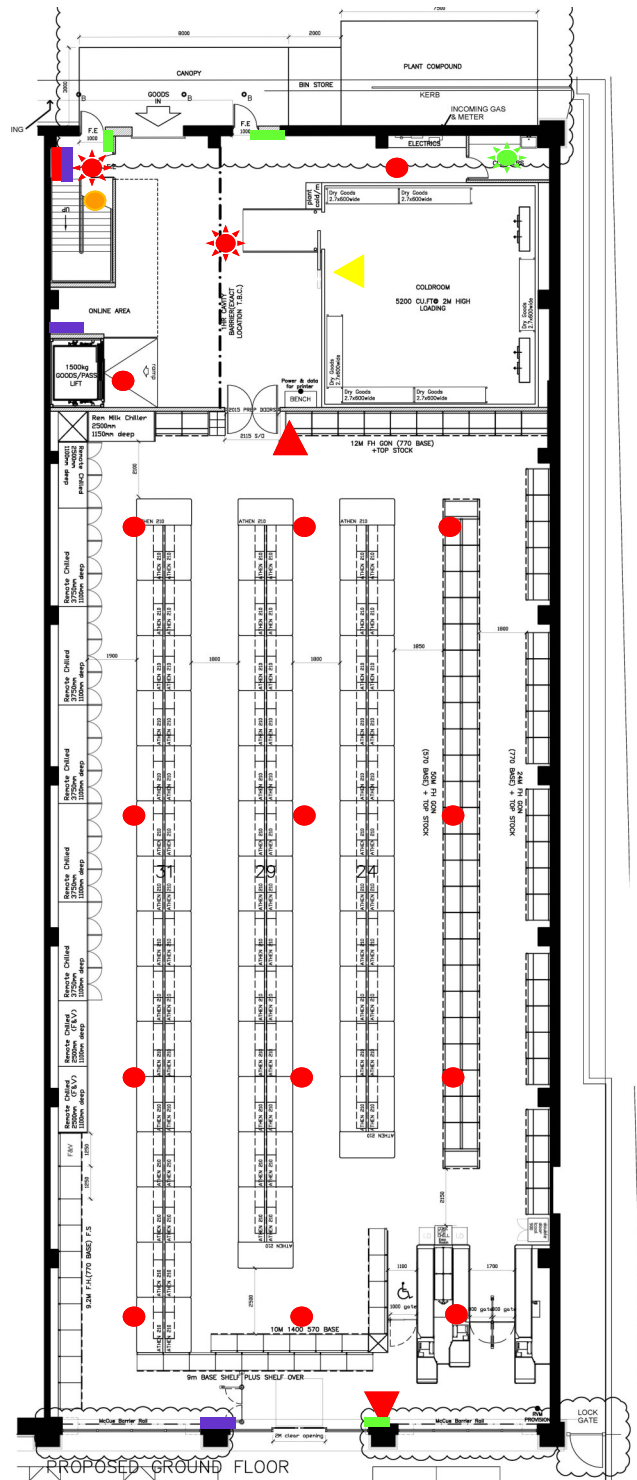

PROPOSED MEZZANINE LAYOUT

- CONTROL PANEL
- SMOKE
- VOID SMOKE WITH REMOTE INDICATOR
- ☀ SMOKE/SOUNDER
- ☀ SMOKE/ SOUNDER/ STROBE
- HEAT
- ☀ HEAT/SOUNDER

- CALL POINT
- ▲ WALL SOUNDER
- ▲ SOUNDER/STROBE
- ▲ STROBE
- ⊘ MAGNETIC DOOR RETAINERS
- RELAY