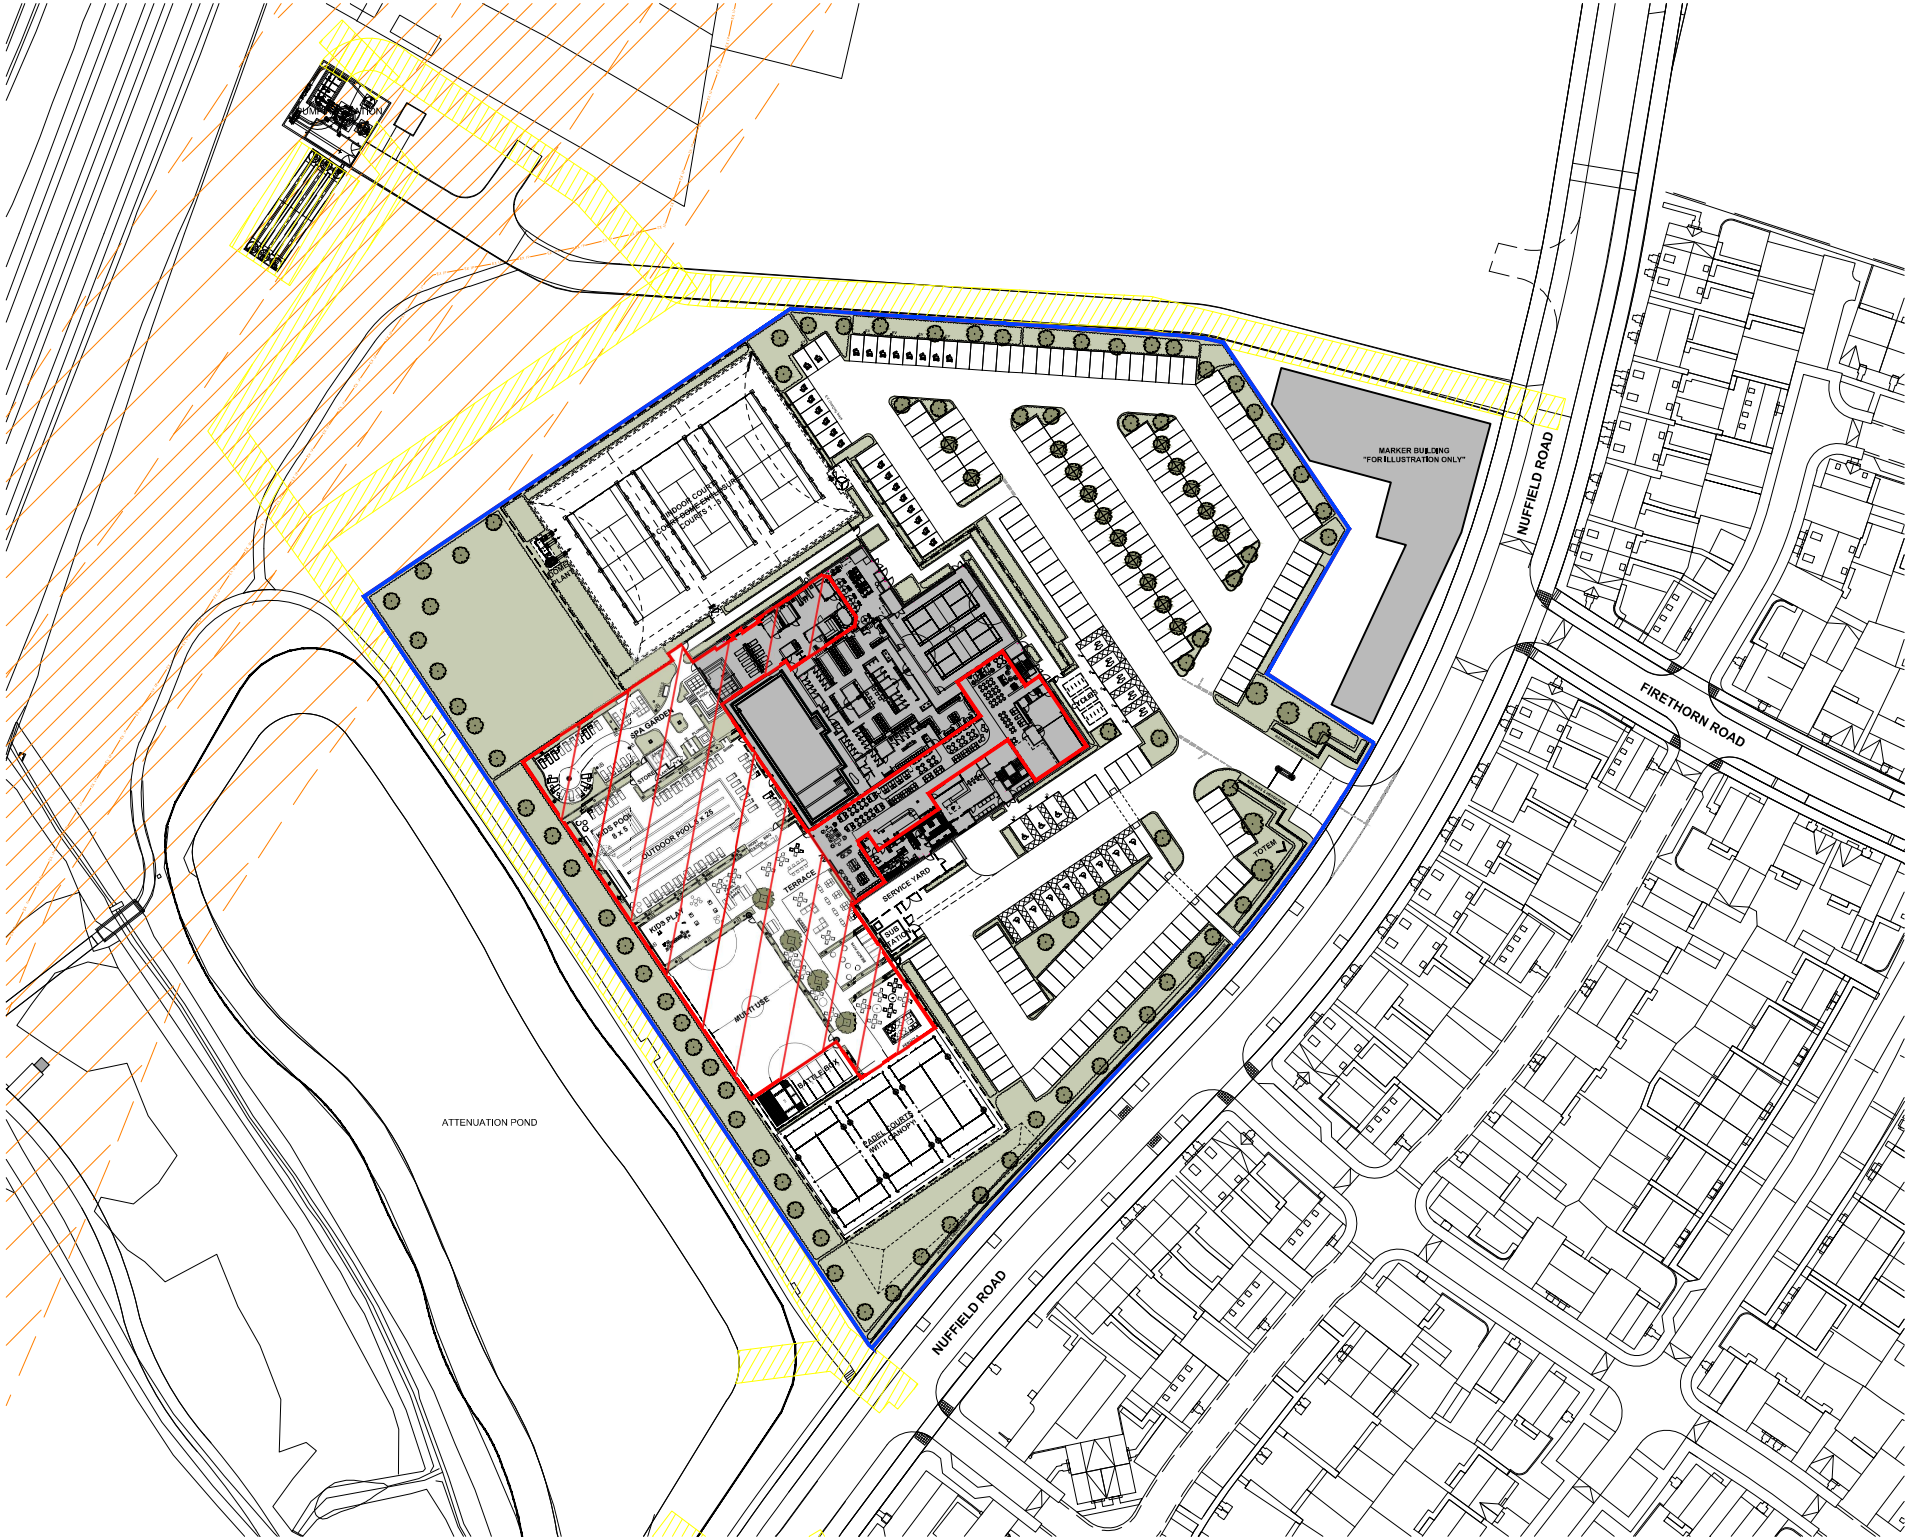

NOTES

DO NOT SCALE FROM THIS DRAWING. USE FIGURED DIMENSIONS ONLY UNLESS EXPLICITLY AGREED. VERIFY ALL DIMENSIONS AND SETTING OUT ON SITE. NOTIFY ANY DISCREPANCIES TO THE ARCHITECT. FOR STRUCTURAL INFORMATION, REFER TO STRUCTURAL ENGINEER'S DRAWINGS. FOR M&E INFORMATION, REFER TO M&E ENGINEER'S AND SUB-CONTRACTORS' DRAWINGS. FOR HEALTH & SAFETY INFORMATION, REFER TO HEALTH & SAFETY RISK ASSESSMENTS.

N

0 m 10 20 30 40 50

1:500

- All licensable activities
- Sale of alcohol
- Proposed site

REVISION	BY	CHECKED	DATE
P01	AG	SDF	02/02/2026

FIRST ISSUE

STATUS

S3 | FOR REVIEW & COMMENT

CLIENT

David Lloyd CLUBS

PROJECT

ST NEOTS
WINTRINGHAM PARK

TITLE

PROPOSED
SITE LICENSING PLAN

Hadfield Cawkwell Davidson

Broomgrove Lodge, 13 Broomgrove Rd, Sheffield, S10 2LZ T 0114 266 8181 www.hcd.co.uk

DESIGNED	SCALE	REV
2023-249	1:500 @ A1	P01

PROJECT NO	ORIGINATOR	VOLUME	LEVEL	TYPE	ROLE	NUMBER
23249	HCD	ZZ	00	DR	A	A-09-002

S:\Architecture\2023-249\Drawings\Off - Plot\Revit\LP-09-001 - Proposed Site Licensing Plan.dwg

Any information contained on the plan which is not prescribed under the Licensing Act 2003 (Premises licences and club premises certificates) Regulations 2005 should be taken as being illustrative only