A14 Huntingdon Viaduct Technical Study: Best Performing Option

ANNEX A

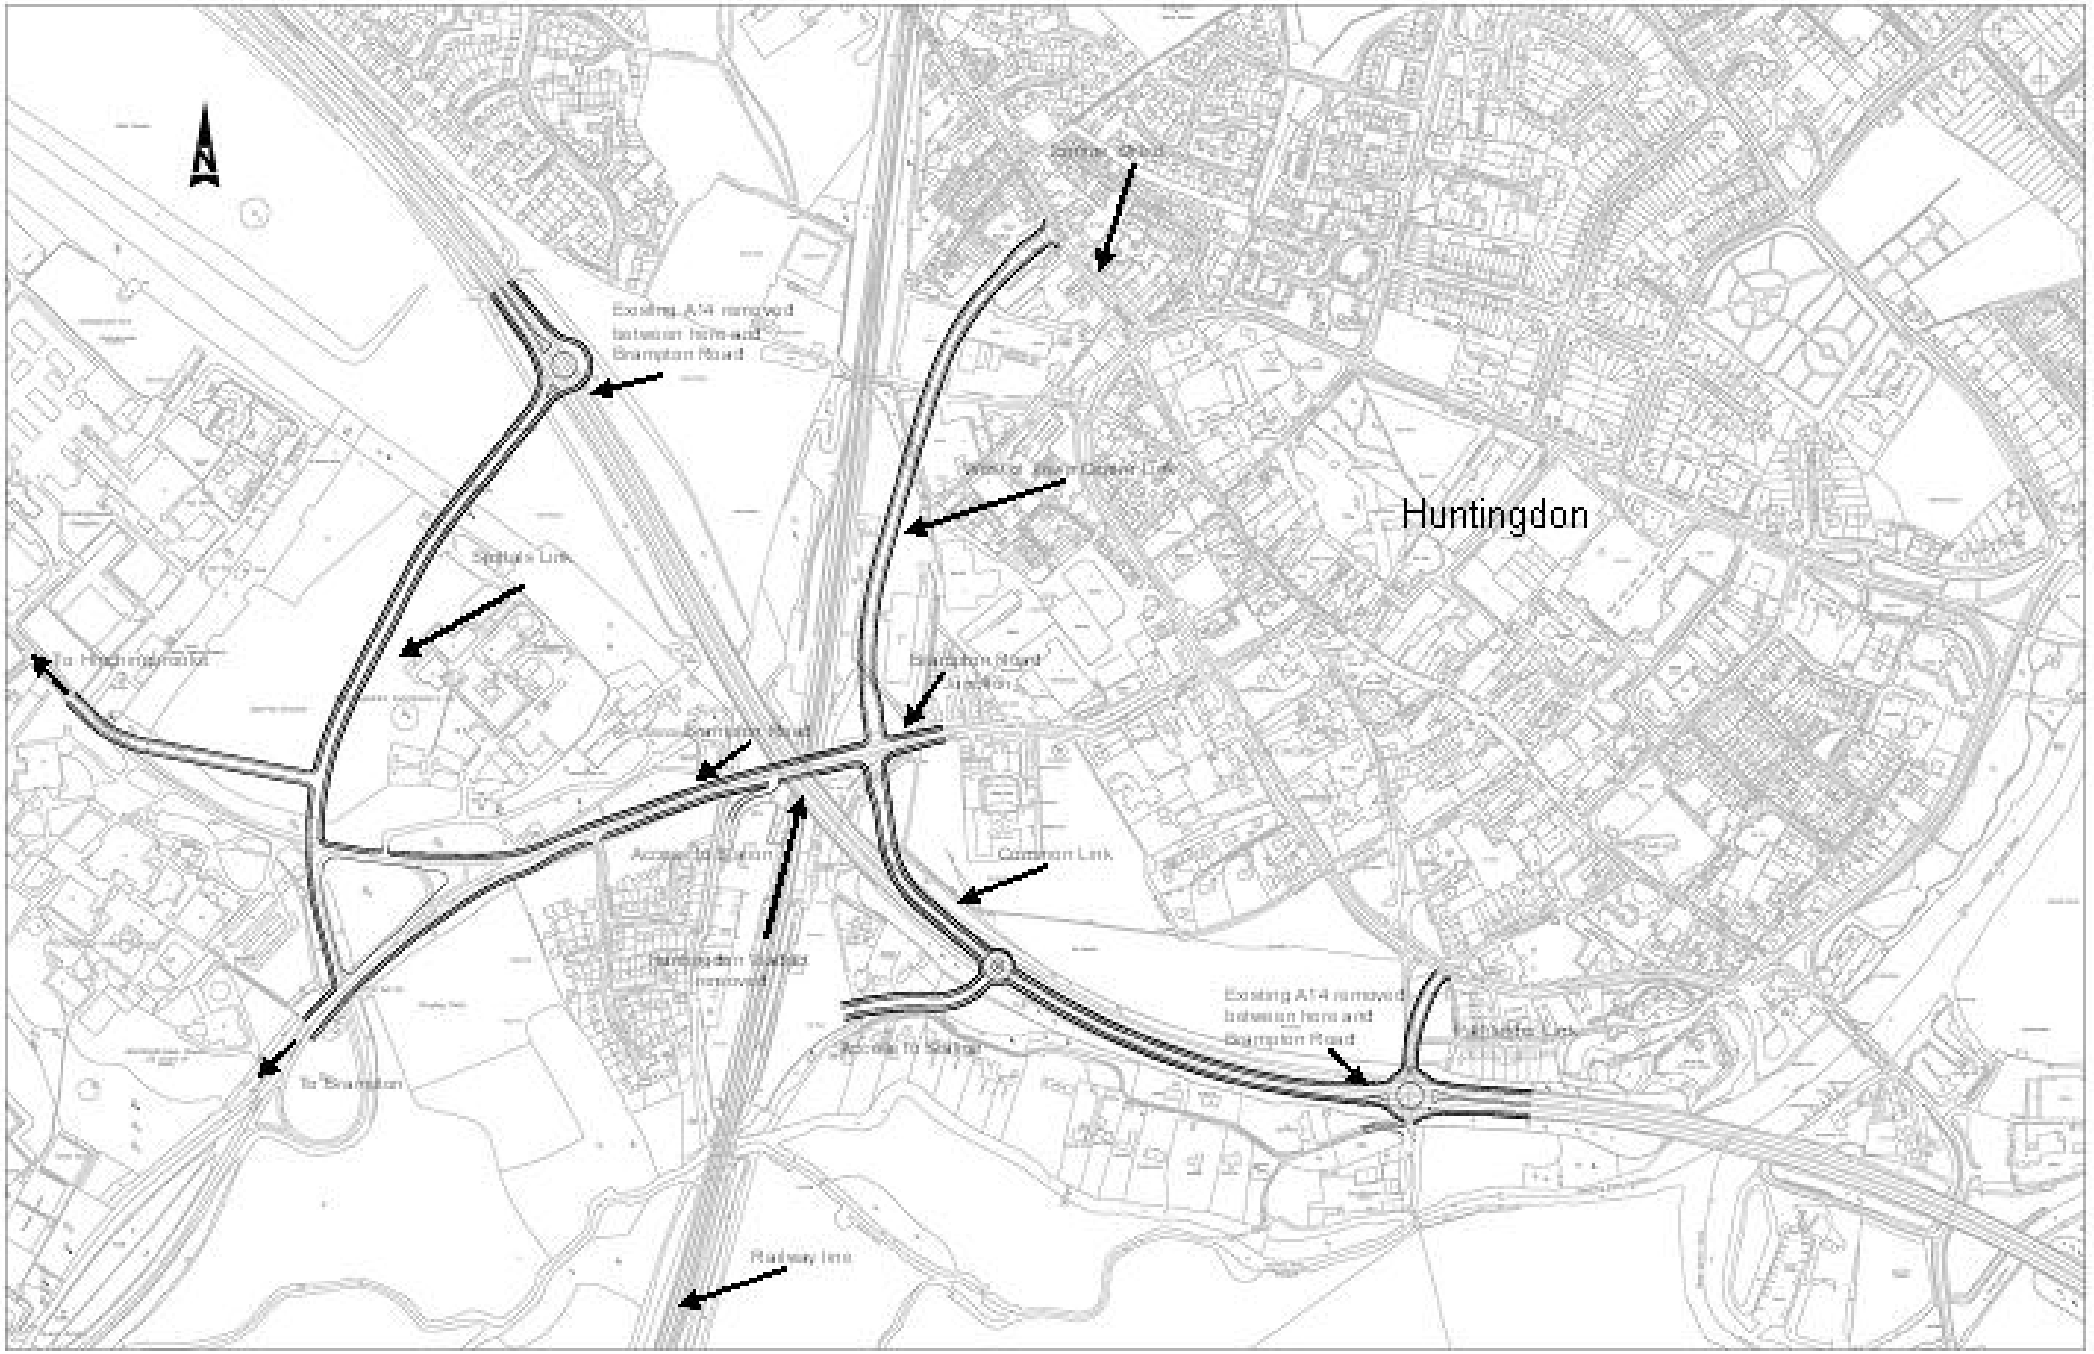

Crown Copyright. Unauthorised reproduction infringes Crown Copyright and may lead to prosecution or civil proceedings.' Cambridgeshire County Council OS Licence Number - 100023205